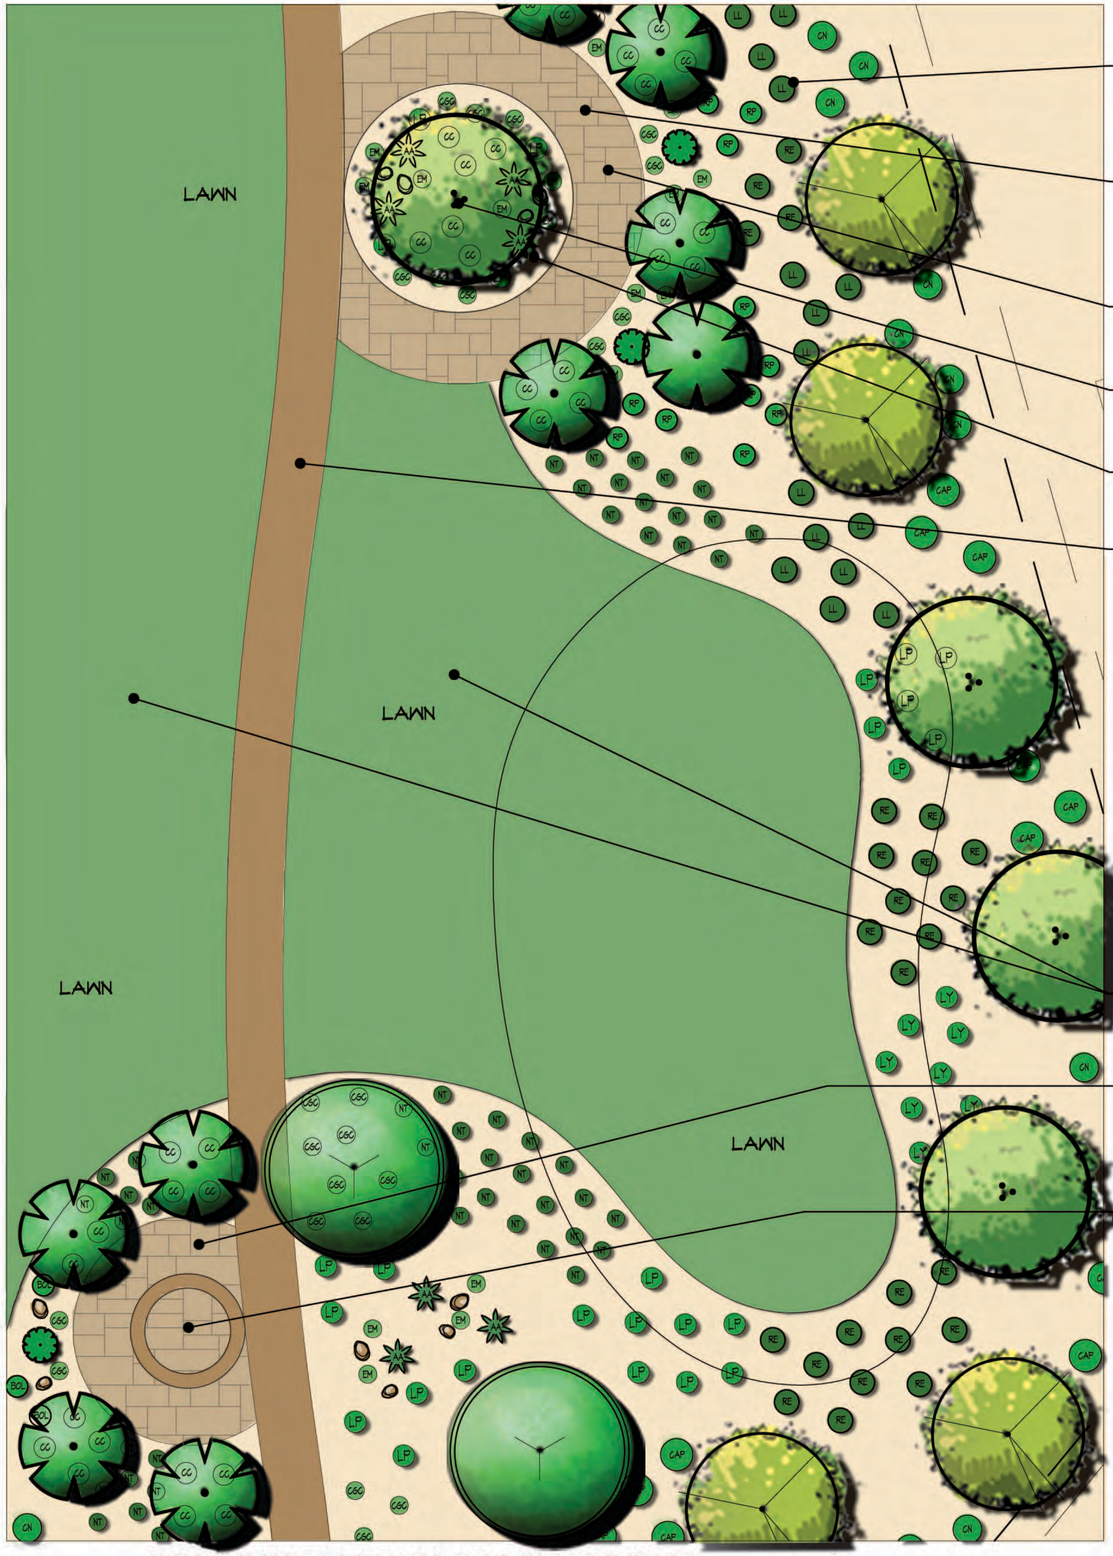

COMMUNITY OPEN SPACE EXHIBIT

SCALE: 1" = 10'-0"

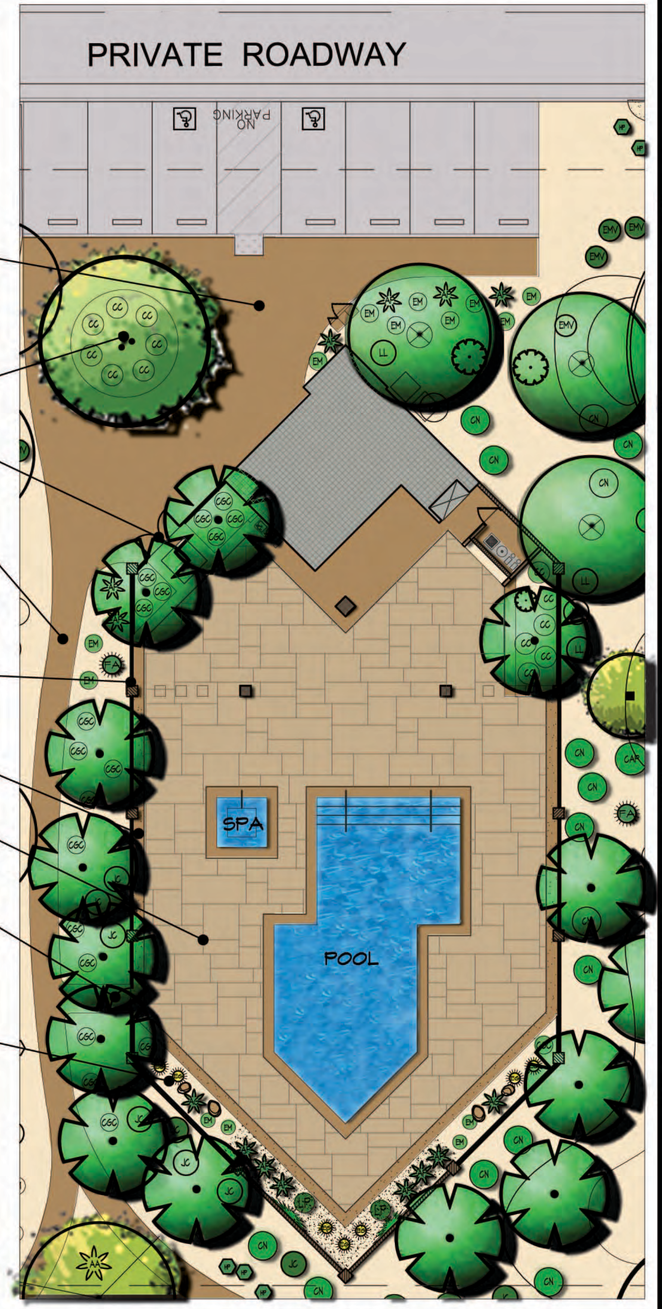

TYPICAL COMMUNITY POOL

SCALE: 1" = 10'-0"

HSA DESIGN GROUP
P.O. Box 14909
Palm Desert, CA 92255
760.341.1070 tele
760.772.7616 fax

CHARLES R. SHEPARDSON
LANDSCAPE ARCHITECT No. 2483
Expiration March 31, 2017
Signature
Date
STATE OF CALIFORNIA

PALM DESERT COUNTRY CLUB
77-200 CALIFORNIA DRIVE
PALM DESERT, CA 92211
Tract 33195
APN's 637-190-021, -024, -027

no.	revisions	date	by

Scale: SEE PLAN
Date: 10/04/2016
Drawn By: A/V
Approved By:

PALM DESERT COUNTRY CLUB

PRELIMINARY LANDSCAPE EXHIBITS

North

Job No. 99-16-01

Sheet No. L-6
of